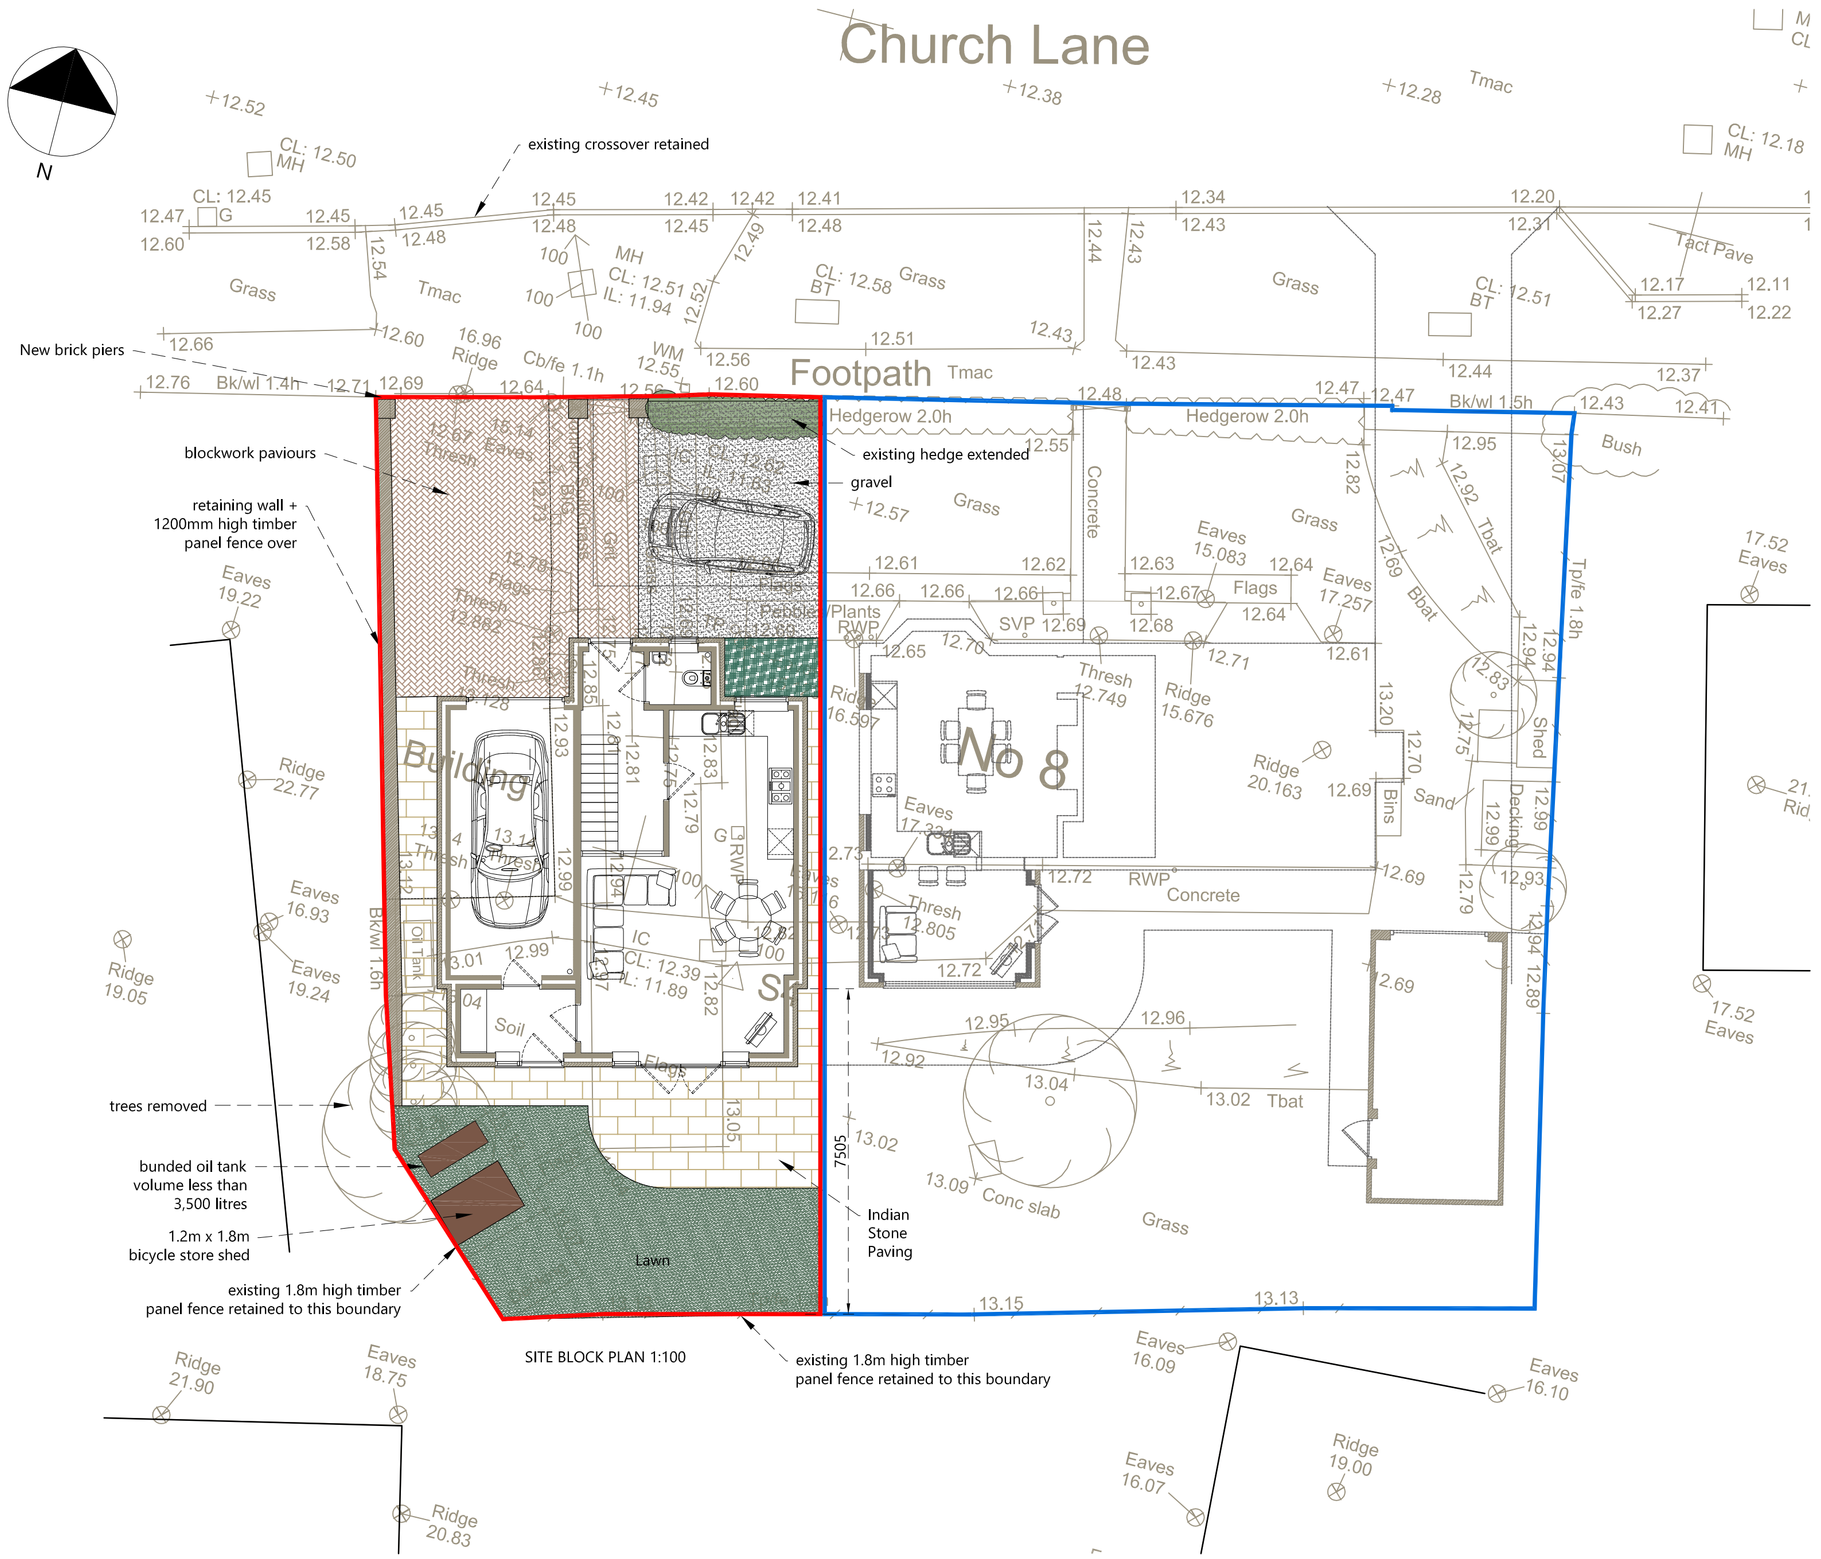

FLANK ELEVATION FACING WEST 1:100

FRONT ELEVATION FACING NORTH 1:100

REAR ELEVATION FACING SOUTH 1:100

FLANK ELEVATION FACING EAST 1:100

SRTREET FRONTAGE (CHURCH LANE) ELEVATION AS PROPOSED 1:100

Facing Materials:
Roof: Concrete Tile
Walls: Facing Brick
Windows / Doors: uPVC
Fascias / Guttering: uPVC

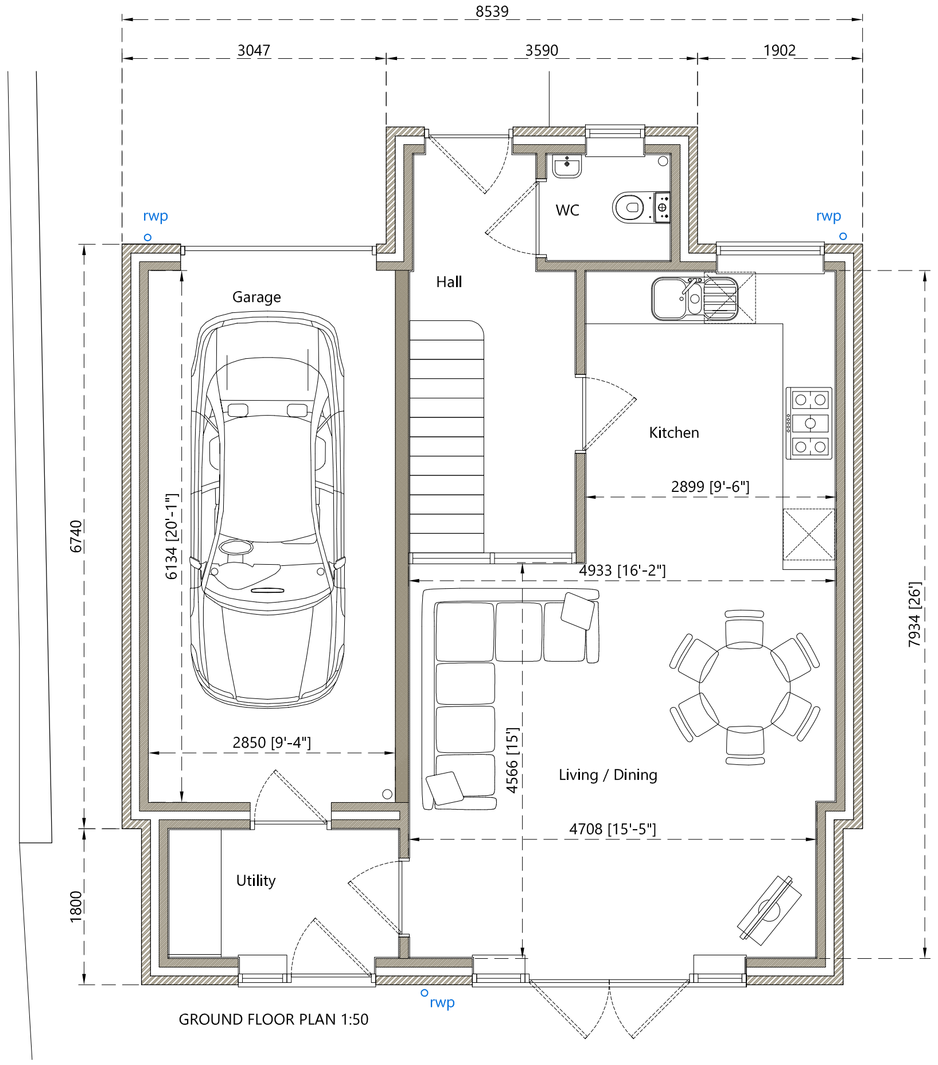

GROUND FLOOR PLAN 1:50

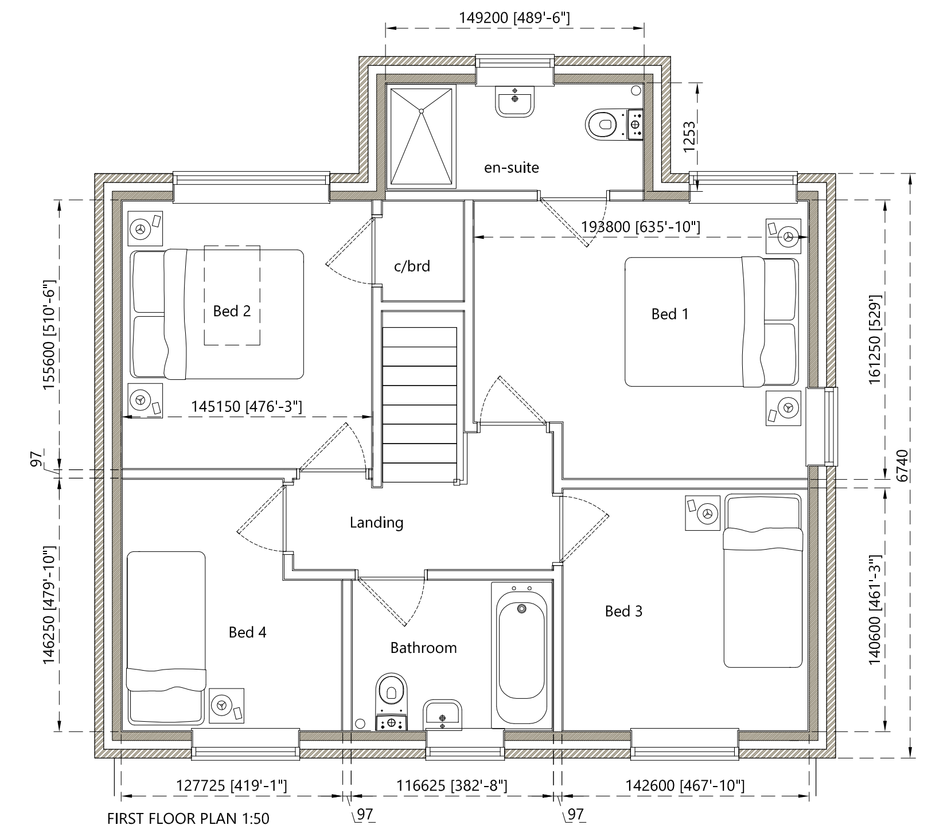

FIRST FLOOR PLAN 1:50

DRAWN BY: Butler	CHECKED: Butler	PROJECT: 8 Church Lane, Wheldrake, York	
DATE: May 2016	SCALE: varies @ A1		
JOB No.: 438	DRG No.: HO-001		

ALL DIMENSIONS MUST BE CHECKED ON SITE **PRIOR TO COMMENCEMENT OF WORK.**

ALL WORK AND MATERIALS TO BE TO CURRENT CODES OF PRACTICE AND BRITISH STANDARDS

ANY DISCREPANCIES TO BE REPORTED TO PAUL BUTLER ARCHITECTS LTD. IMMEDIATELY. WORK TO FIGURED DIMENSIONS ONLY. DO NOT SCALE. IF IN DOUBT - ASK!

ALL DIMESIONS TO STRUCTURE UNLESS OTHERWISE STATED

THIS DRAWING IS COPYRIGHT © PAUL BUTLER ARCHITECTS LTD.

RIBA Chartered Architect

TITLE: Proposed Residential Development Floor Plans as Proposed

DESIGN & BUILD • ARCHITECTS • DEVELOPMENT CONSULTANTS
PAUL BUTLER ARCHITECTS Ltd
TEL 01904 790244
www. pb-architects.co.uk
Unit 1 Westfield House
Millfield Lane
Nether Poppleton
York YO26 6GA